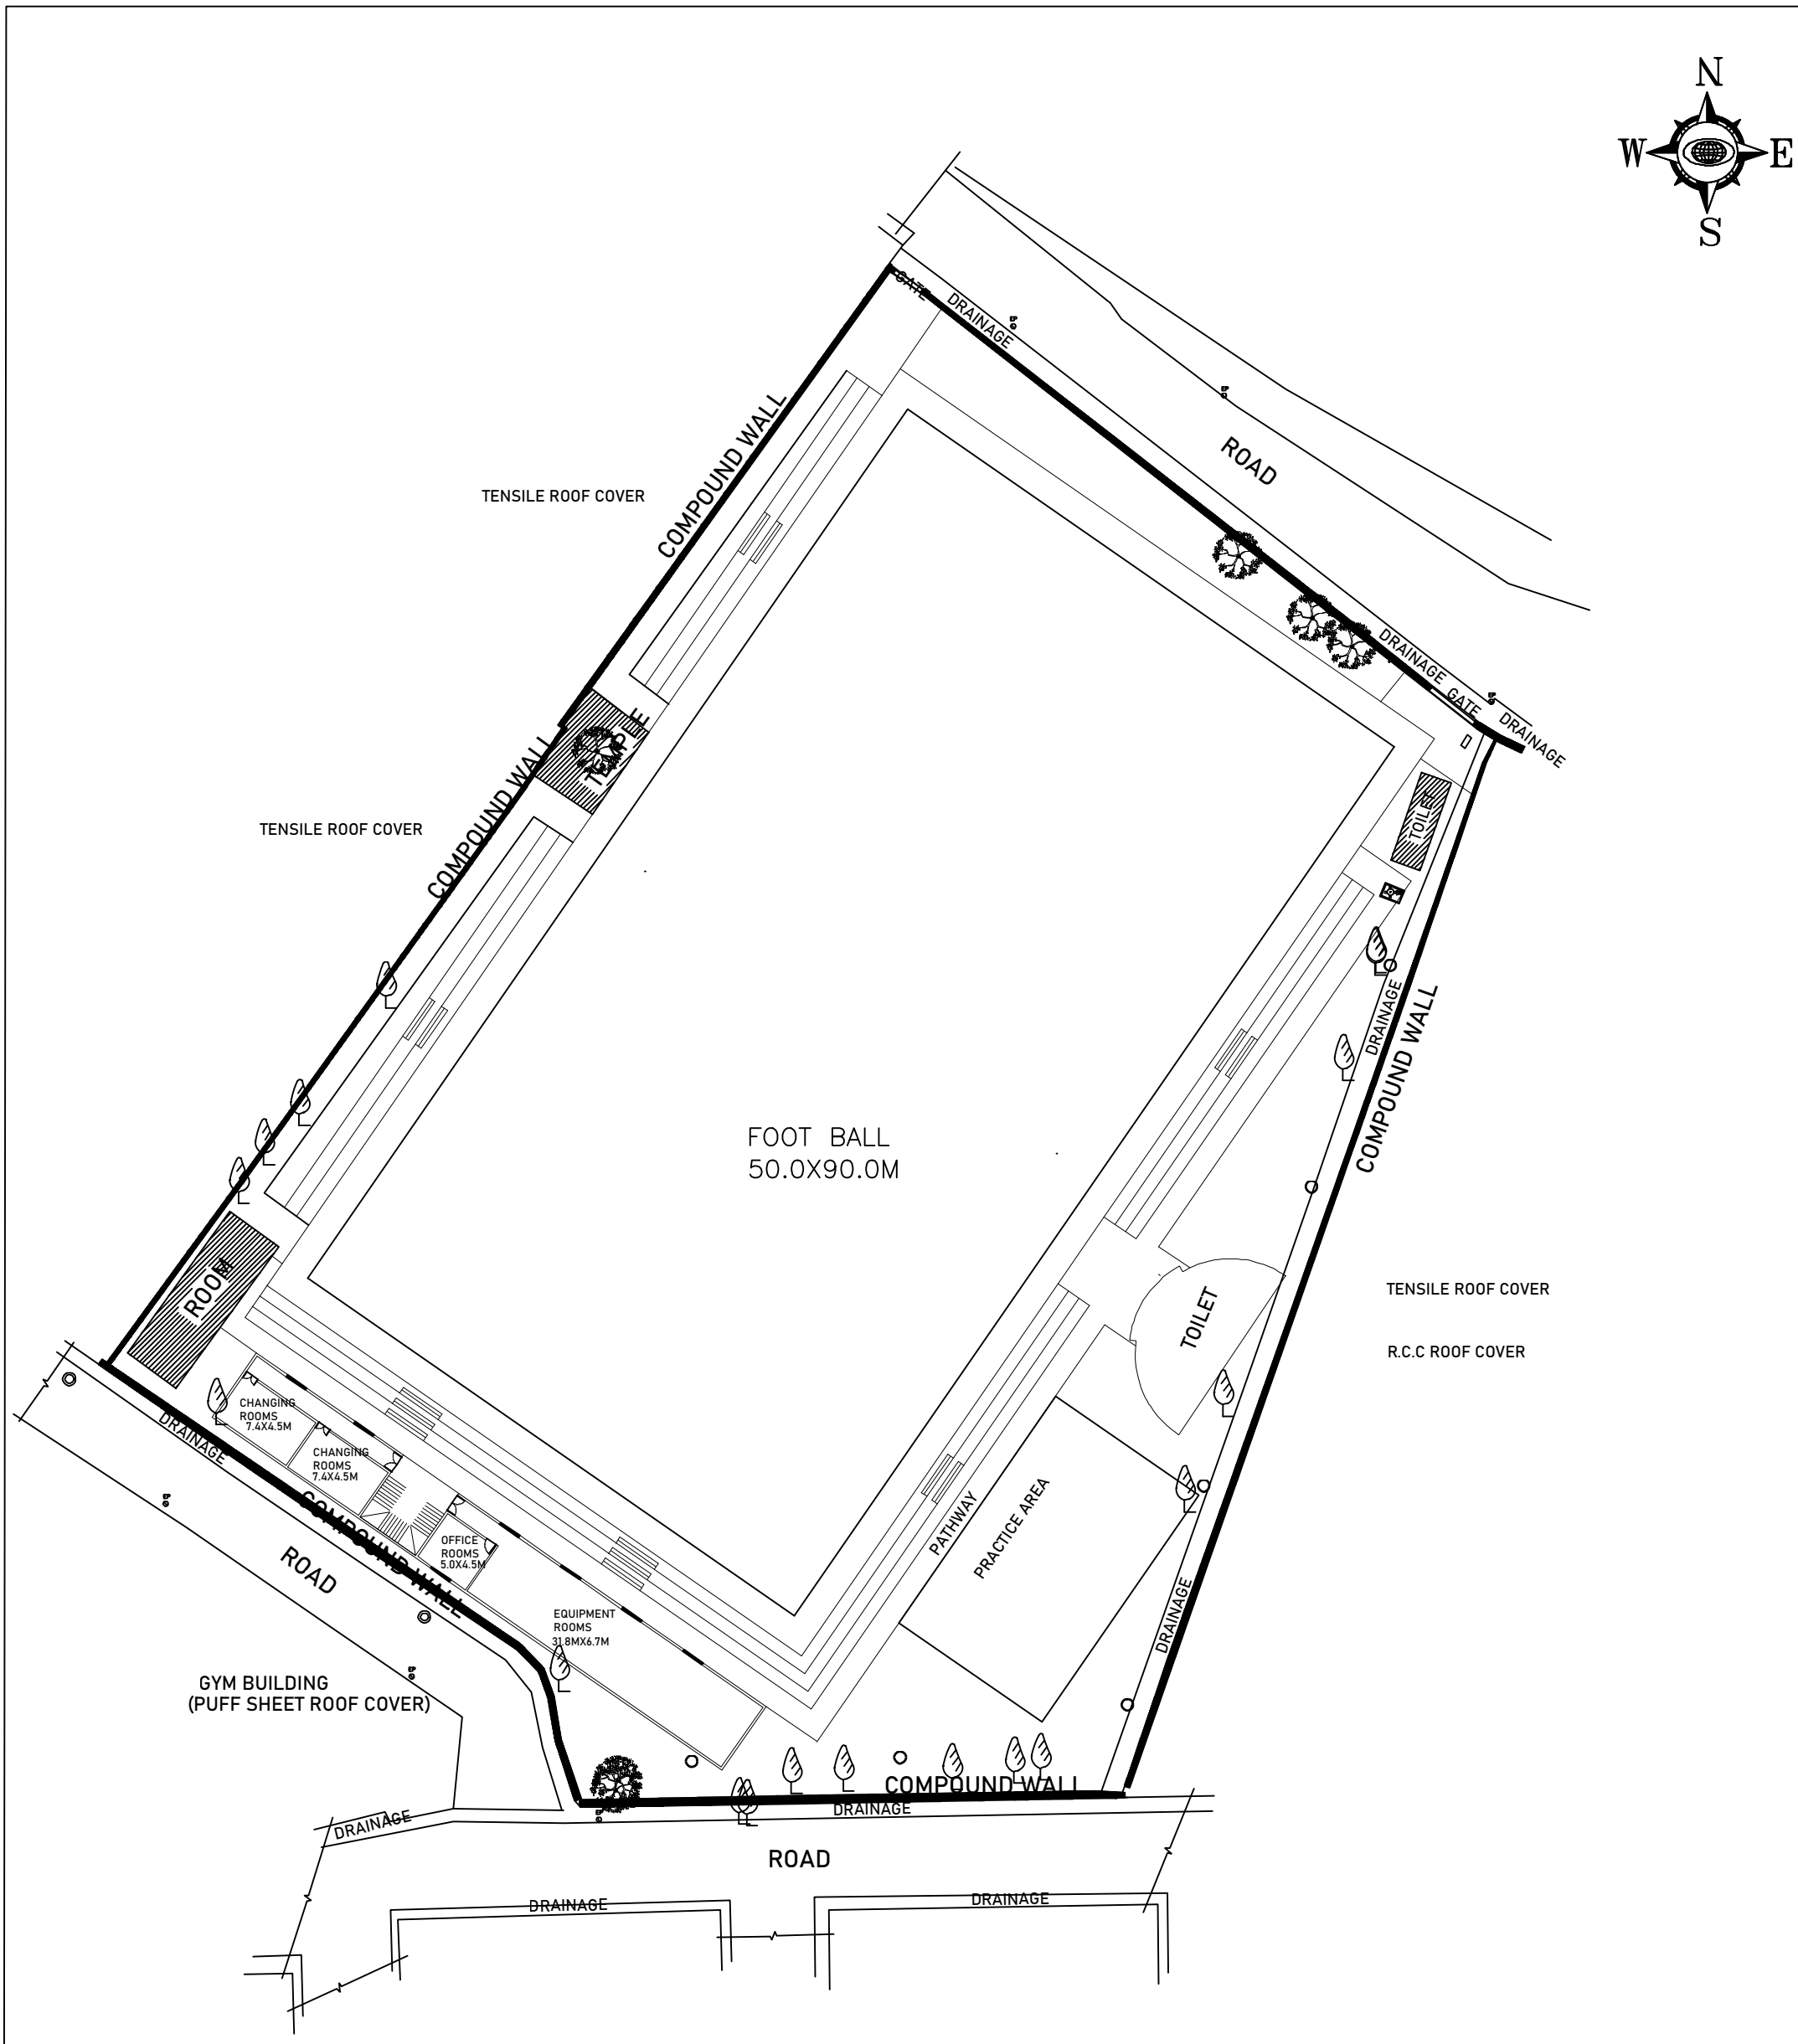

SITE PLAN

CLIENT: BDA	DRAWING: SITE PLAN			NANDISH ASSOCIATES ARCHITECTS AND INTERIOR DESIGNERS NO 25, 12TH BLOCK, K. P. WEST BANGALORE – 560 020
JOB: PROPOSED FOOTBALL STADIUM AT AT JOGUPALYA ,BANGLORE	SCALE	DATE	DEALT	CHKD
	N.T.S	14-06-25	AISHWARYA	K.C.N

ROOF PROJECTION

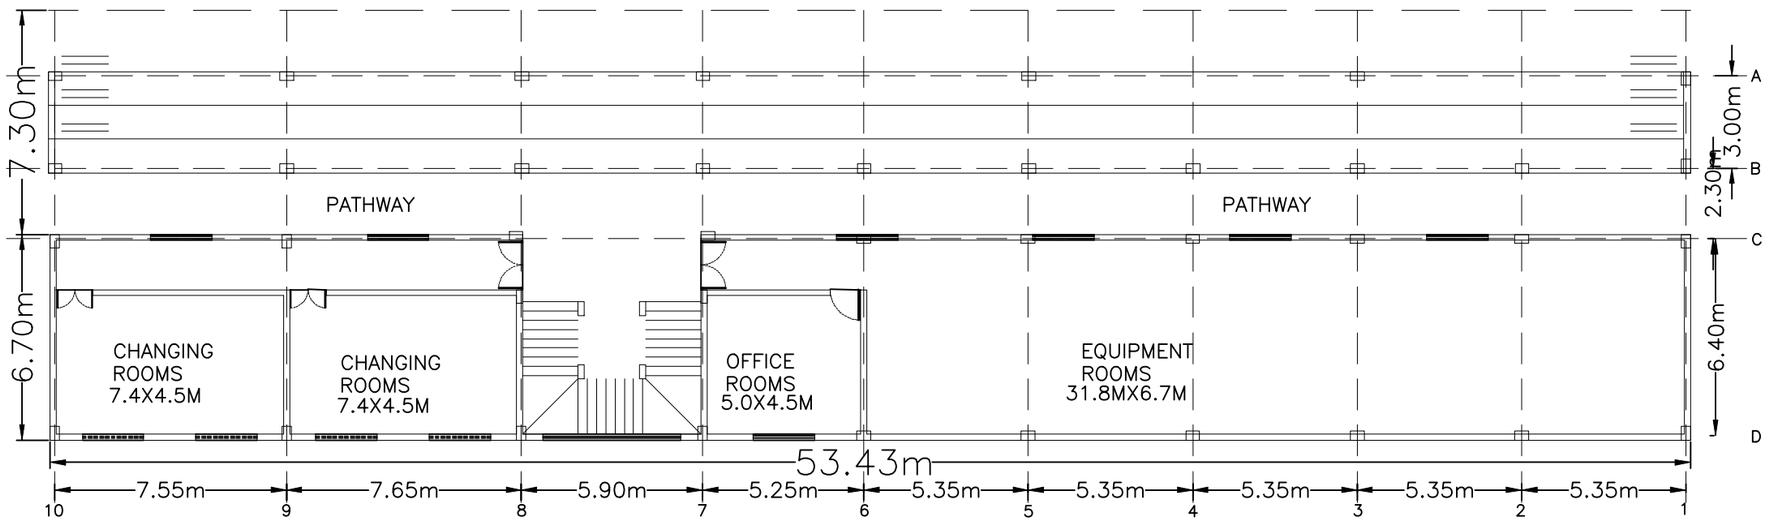

GROUND FLOOR PLAN

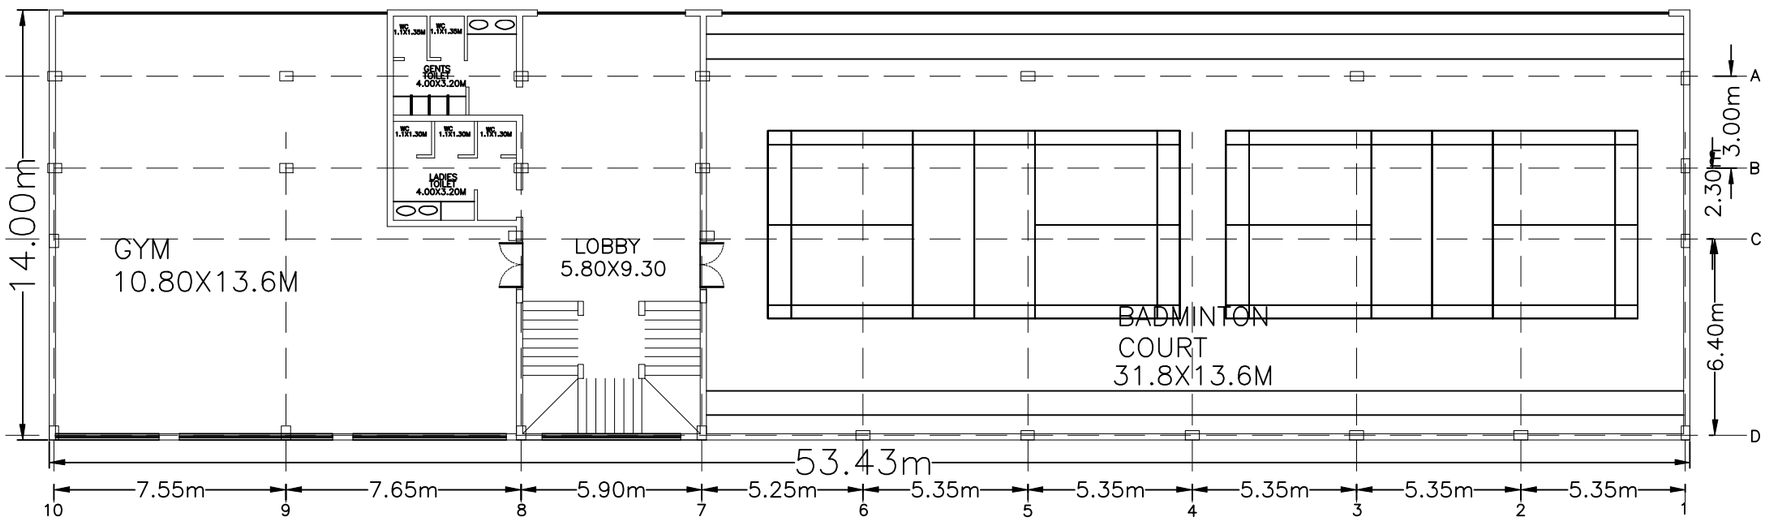

FIRST FLOOR PLAN

CLIENT: BDA	DRAWING: GYM BUILDING - GROUND & FIRST FLOOR PLAN			
JOB: PROPOSED FOOTBALL STADIUM AT AT AUSTIN TOWN,BANGLORE	SCALE	DATE	DEALT	CHKD
	N.T.S	14-06-25	AISHWARYA	K.C.N

NANDISH ASSOCIATES
ARCHITECTS AND INTERIOR DESIGNERS
NO 25, 12TH BLOCK, K. P. WEST
BANGALORE – 560 020

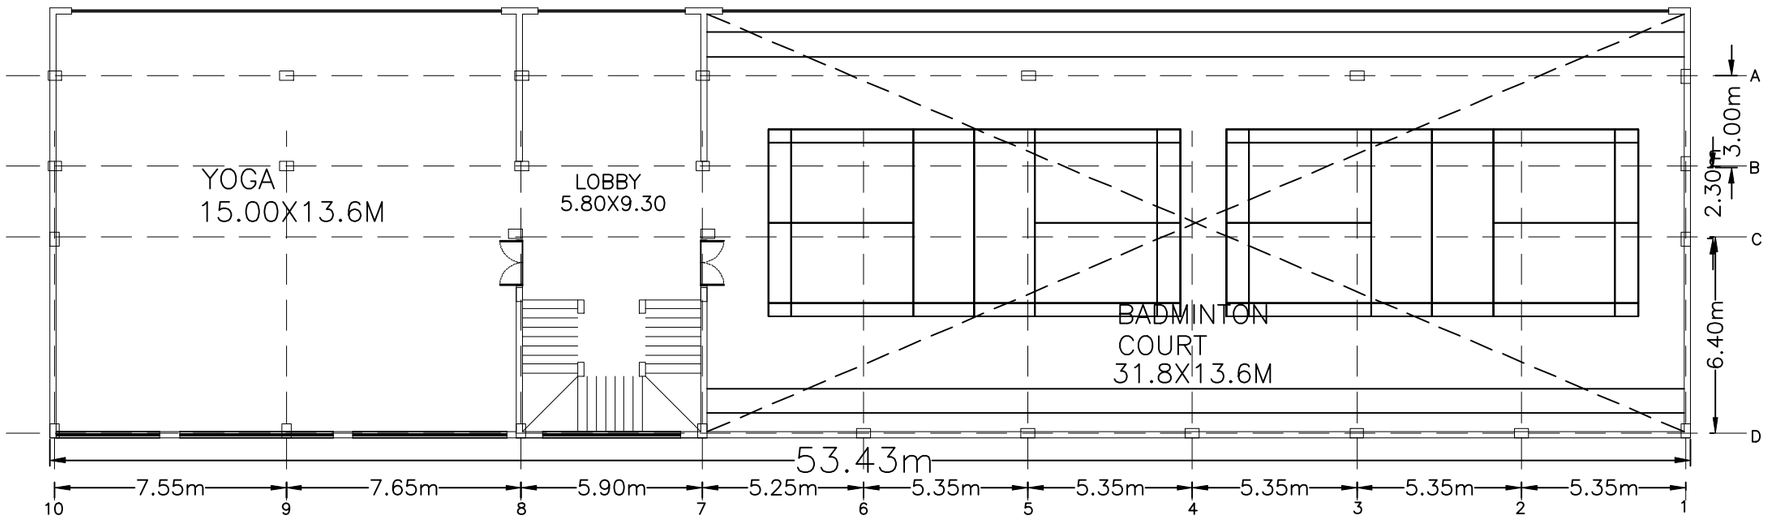

SECOND FLOOR PLAN

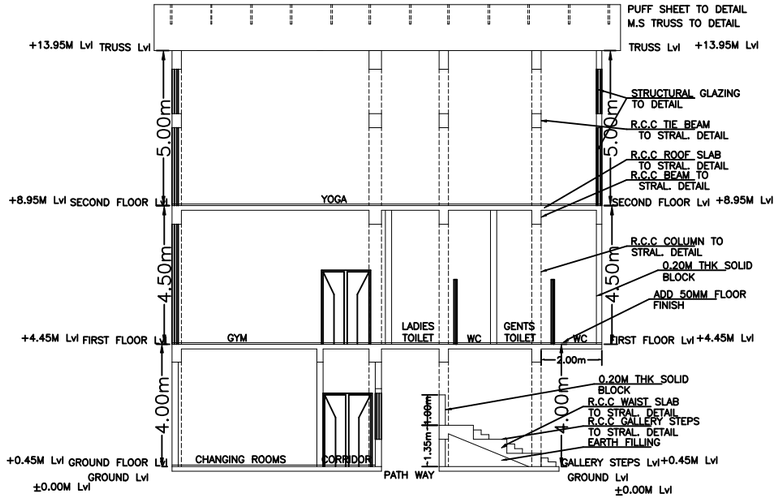

SECTION AT 'X–X'

CLIENT: BDA	DRAWING: GYM BUILDING - SECOND FLOOR PLAN & SECTION			
JOB: PROPOSED FOOTBALL STADIUM AT AT AUSTIN TOWN,BANGLORE	SCALE	DATE	DEALT	CHKD
	N.T.S	14-06-25	AISHWARYA	K.C.N

KCN NANDISH ASSOCIATES
ARCHITECTS AND INTERIOR DESIGNERS
NO 25, 12TH BLOCK, K. P. WEST
BANGALORE – 560 020

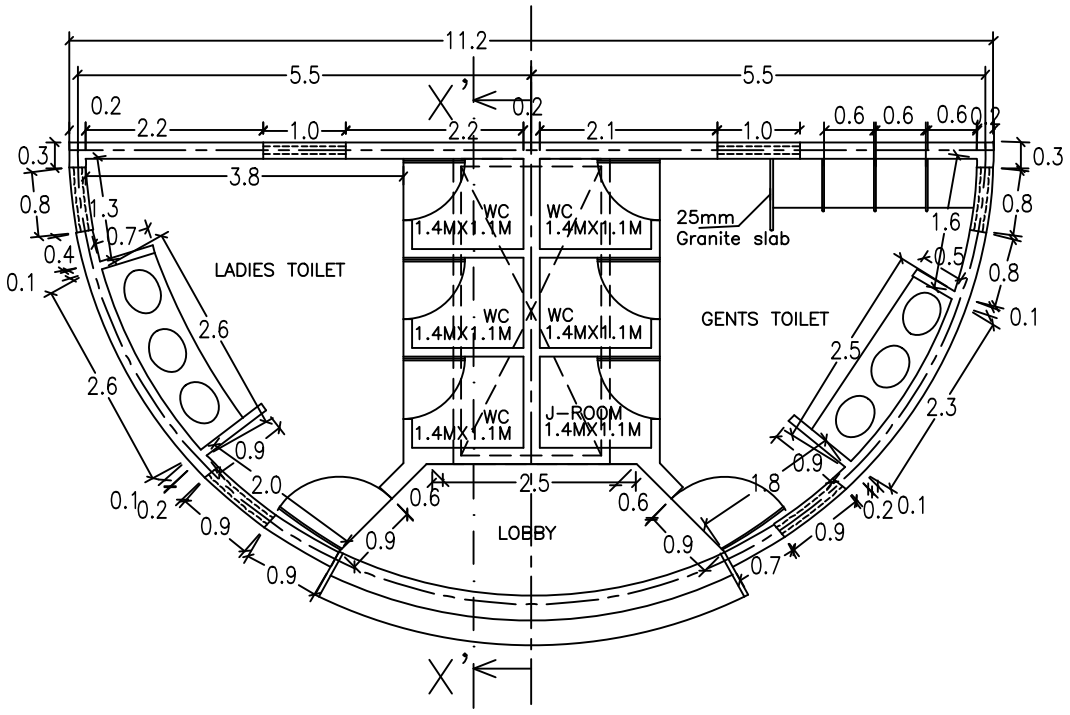

TOILET BLOCK

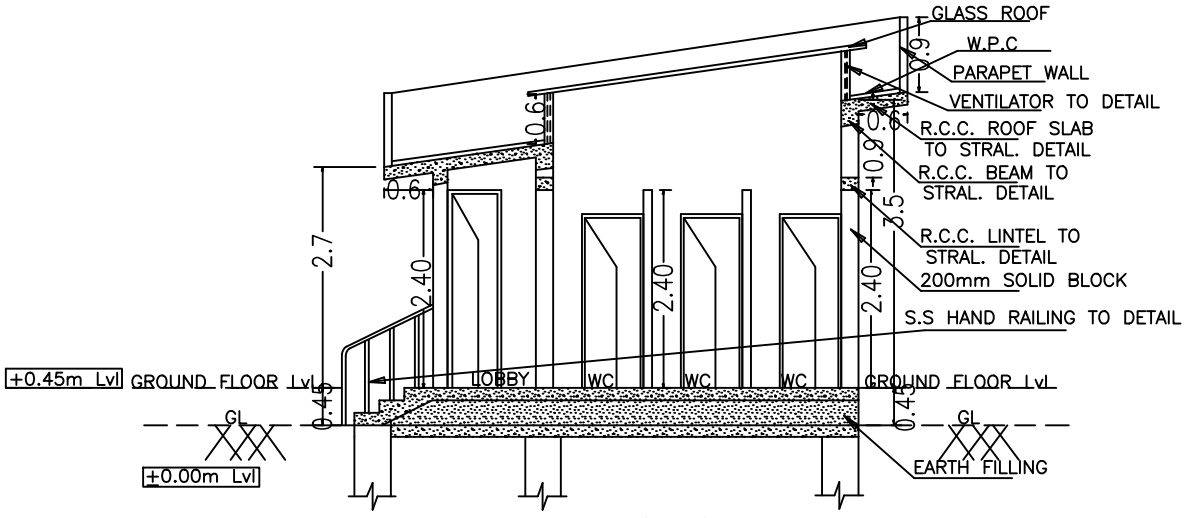

SECTION AT 'X-X'

FLOOR AREA – 52.45 SQ.M/564.00 SQ.FT

CLIENT:	PROJECT:	SCALE	DATE	DEALT	CHKD
	PROPOSED FOOT BALL STADIUM	N.T.S	13-06-2025	MOUNIKA	K.C.N
		DRAWING: TOILET BLOCK			

NANDISH ASSOCIATES
ARCHITECTS AND ENGINEERING CONSULTANTS
NO 25, 12TH BLOCK, K. P. WEST
BANGALORE – 560 020